re·vi DESIGN
715.355.7384
www.revi-design.com

THIS DOCUMENT AND THE IDEAS / DESIGNS INCORPORATED HEREIN, IS AN INSTRUMENT OF PROFESSIONAL SERVICE AND IS NOT TO BE USED, IN WHOLE OR IN PART, FOR ANY OTHER PROJECT WITHOUT THE WRITTEN CONSENT OF revi DESIGN, LLC.

~ draft ~

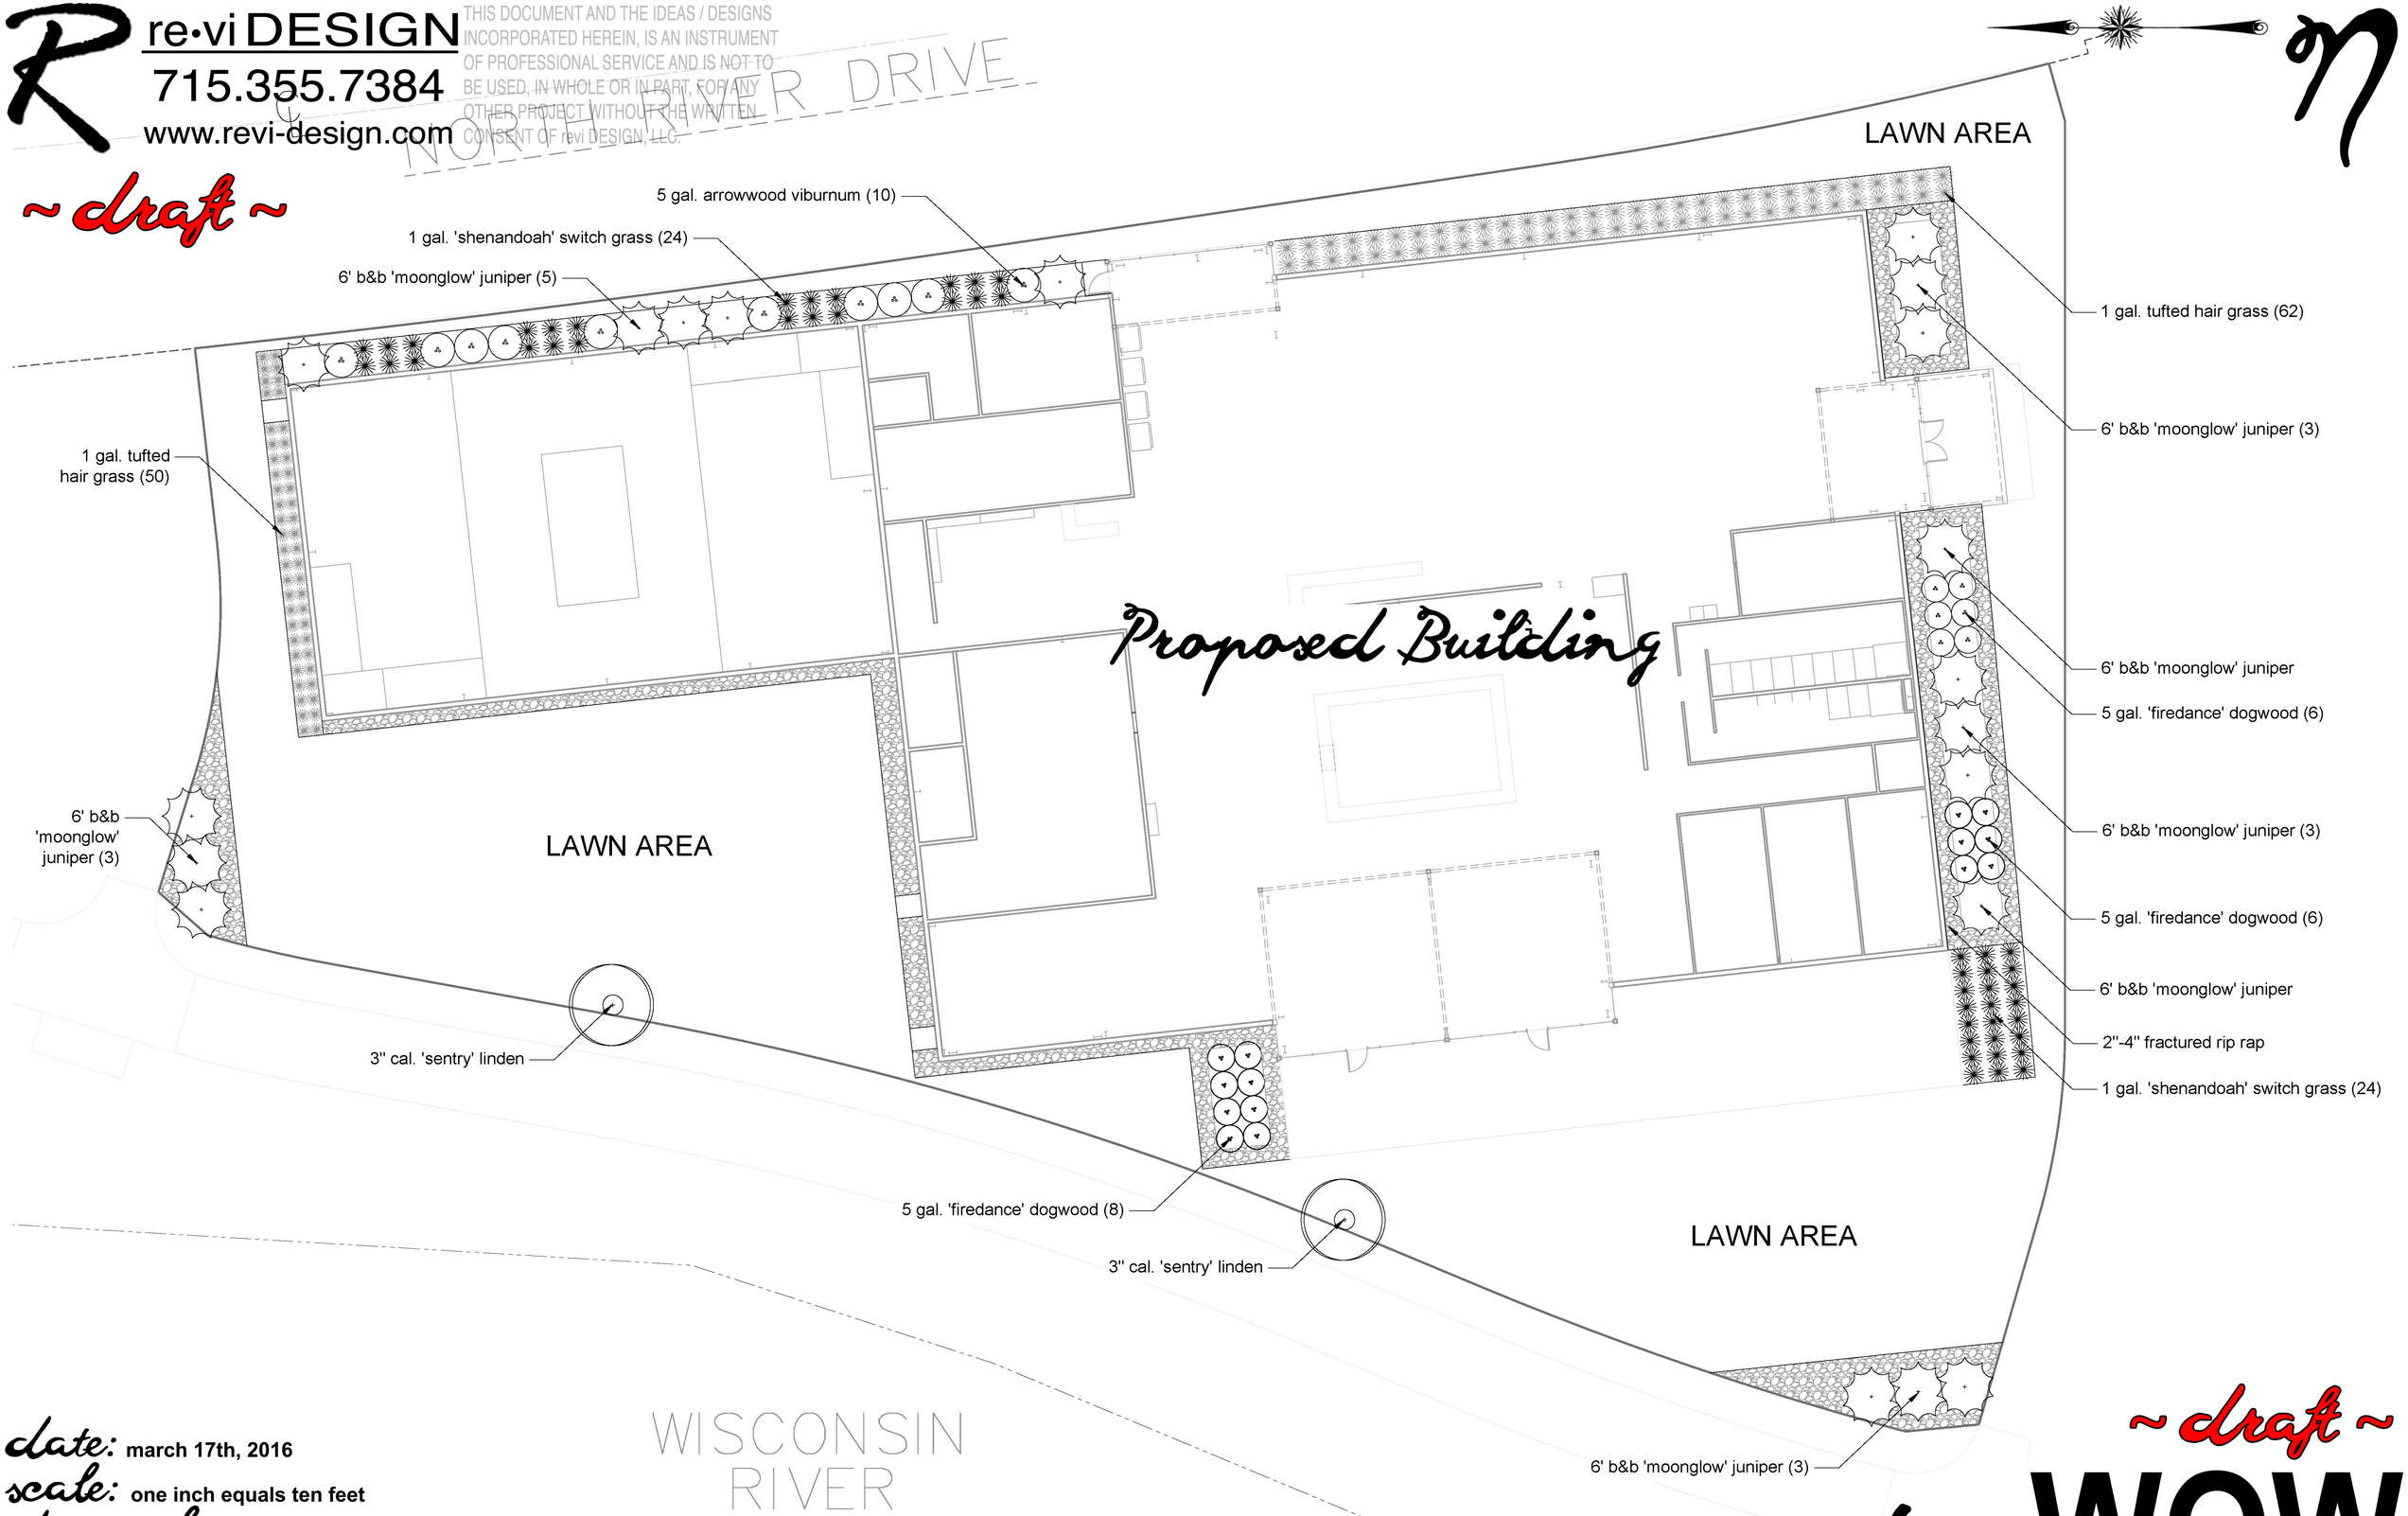

date: march 17th, 2016
scale: one inch equals ten feet
drawn by: DAVE SETHER

~ draft ~

wausau on water WOW

PLOTTED: 3/21/2016 1:33:43 PM

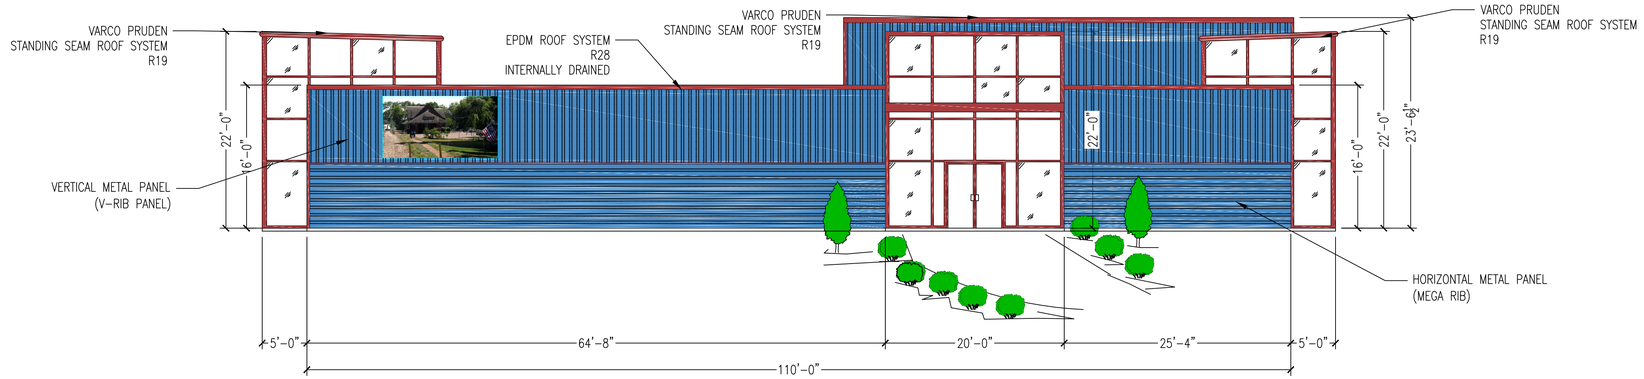

SOUTH ELEVATION
1/8" = 1'-0"

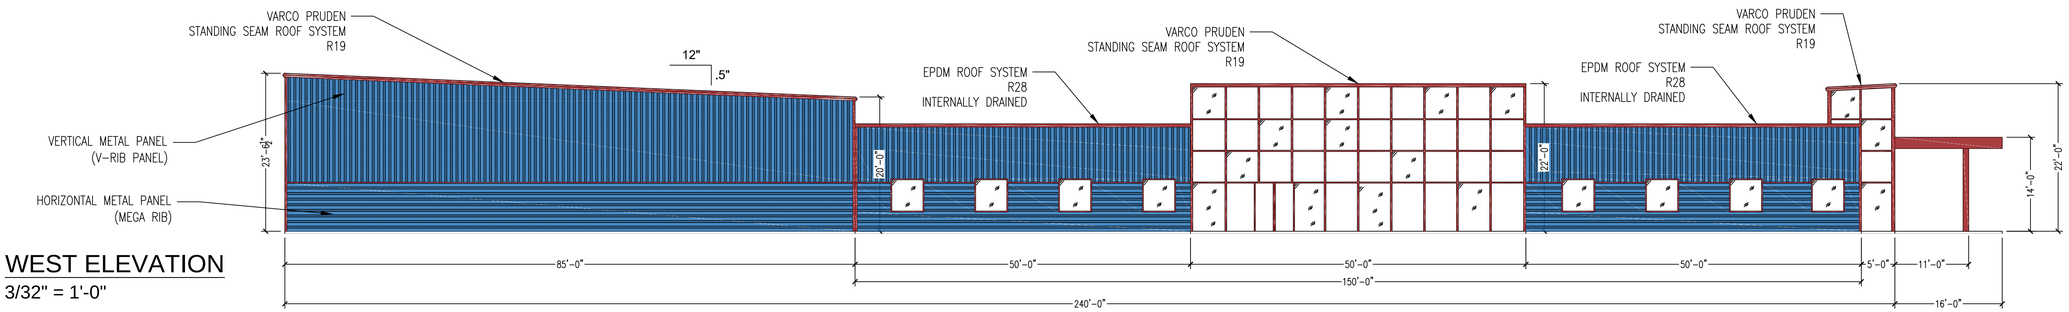

WEST ELEVATION
3/32" = 1'-0"

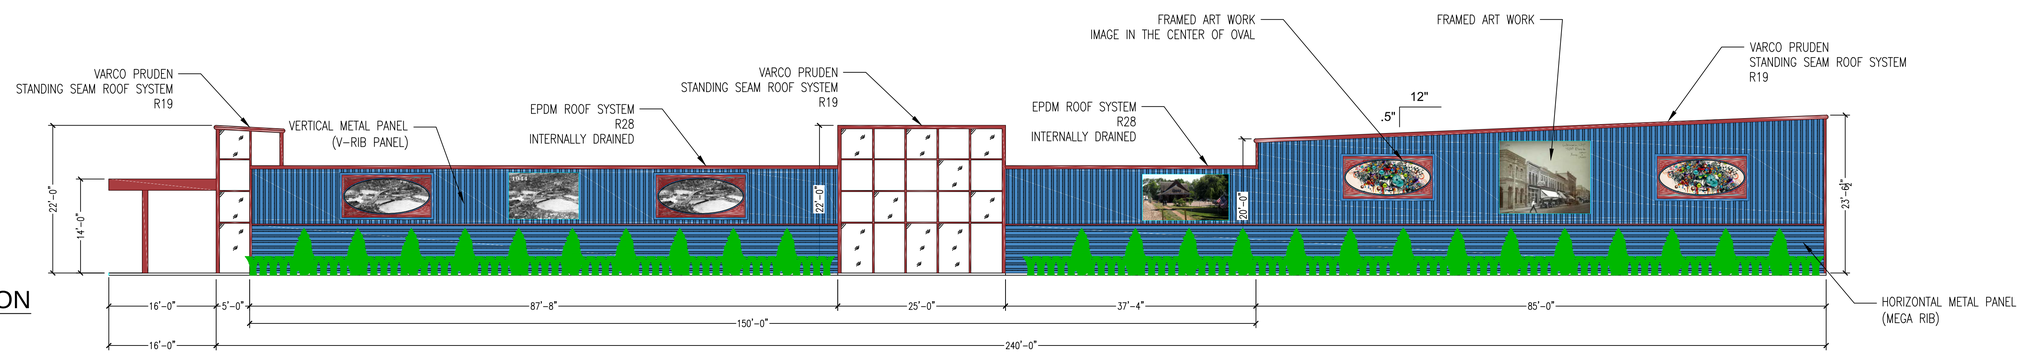

EAST ELEVATION
3/32" = 1'-0"

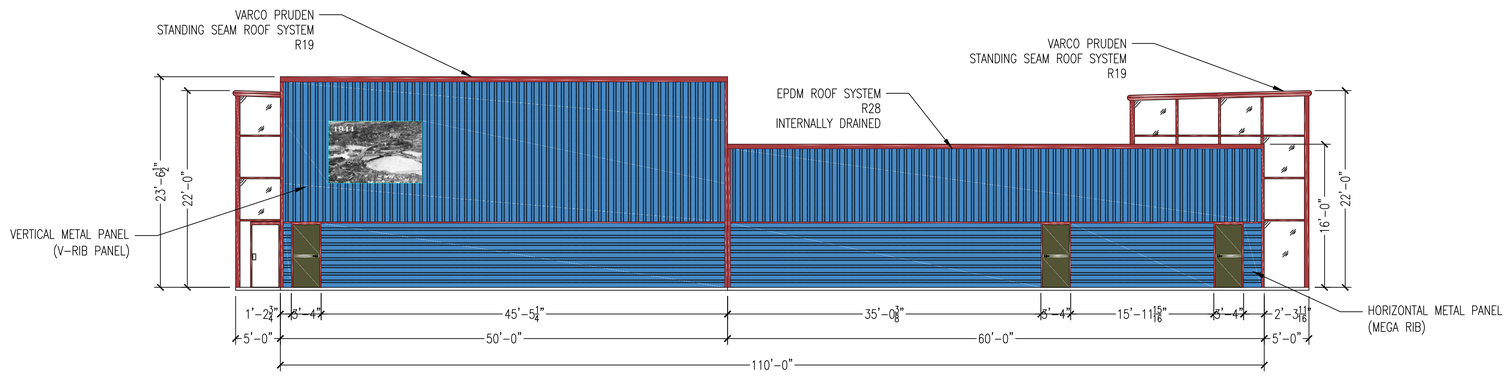

NORTH ELEVATION
1/8" = 1'-0"

United Structures Inc.
P.O. Box 527 Schofield, WI 54476 715-355-1040 Fax 715-359-0541

REVISIONS

NUMBER DATE	DESCRIPTION
1	-----
2	-----
3	-----
4	-----

PROPOSED:
WOW ~ BILL GREENWOOD
WAUSAU, WI

SCALE	DATE
As Noted	
DRAWN BY DA	1/22/2016
DRAWING DESCRIPTION ELEVATIONS	
PAGE SHEET 3 OF 16	

PLOTTED: 3/21/2016 1:27:44 PM

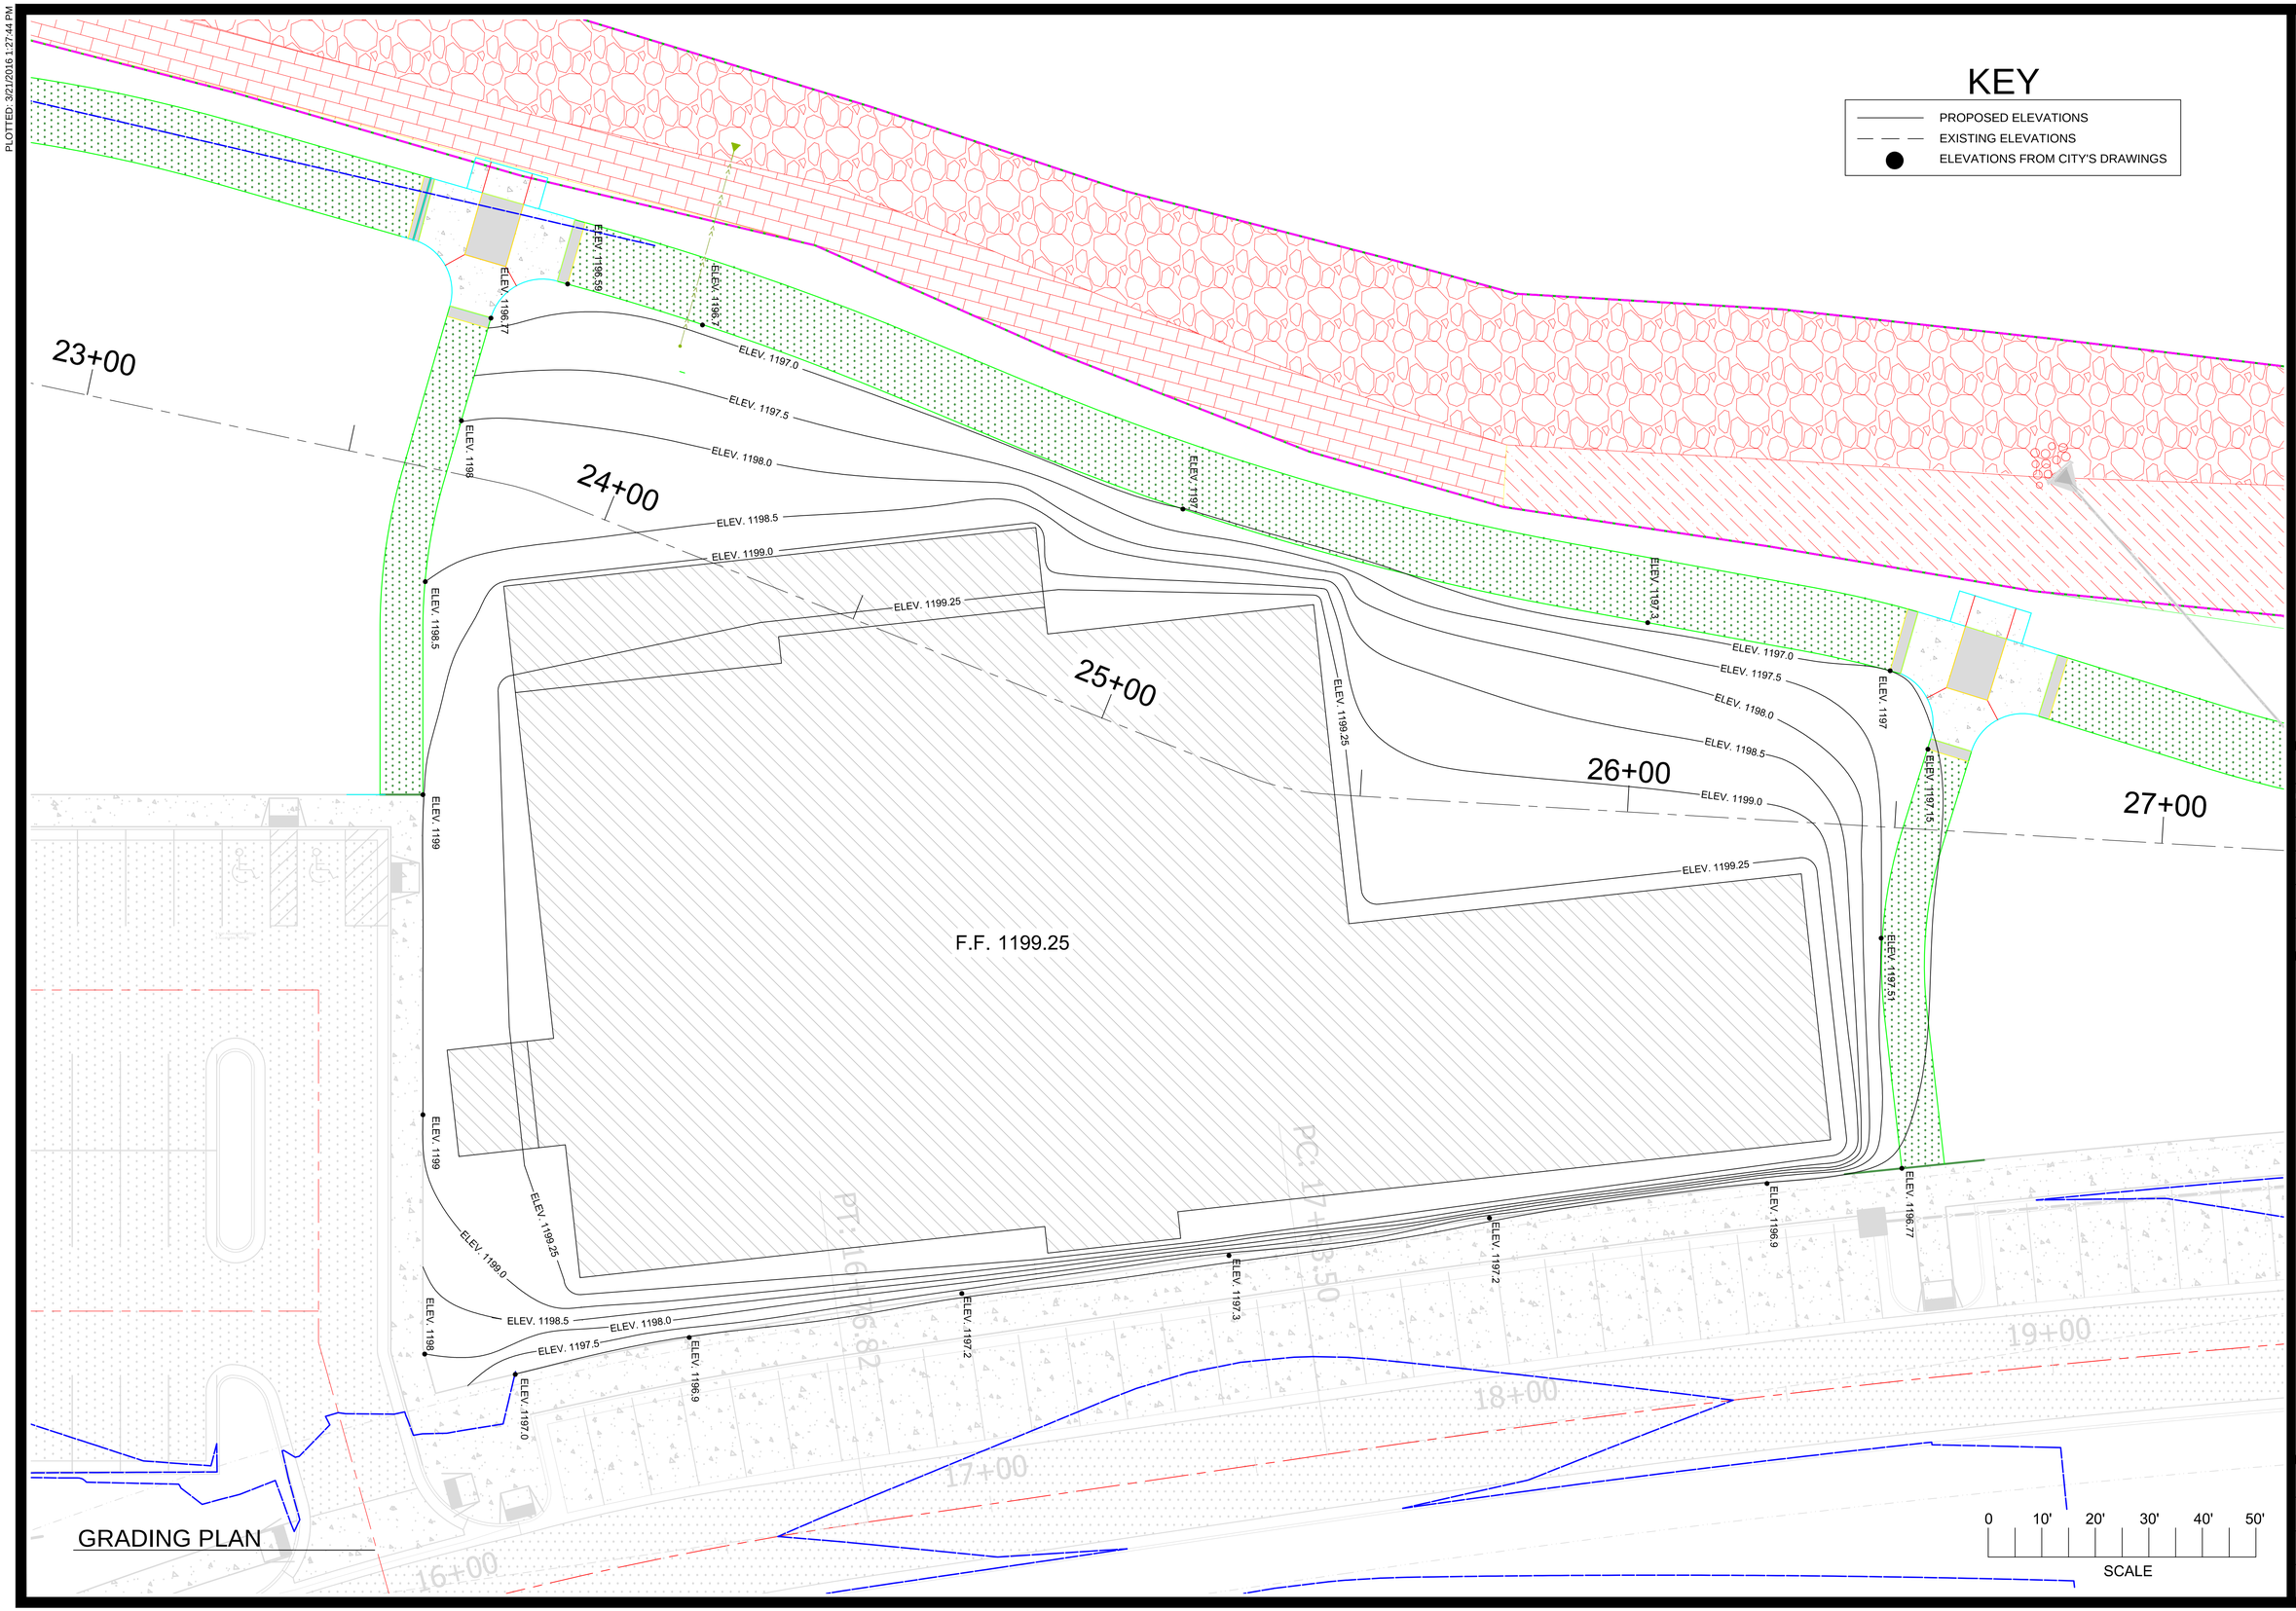

GRADING PLAN

United Structures Inc.
P.O. Box 527 Schofield, WI 54476 715-355-1040 Fax 715-359-0541

REVISIONS

NUMBER DATE	DESCRIPTION
1	-----
2	-----
3	-----
4	-----

PROPOSED:
WOW ~ BILL GREENWOOD
WAUSAU, WI

SCALE As Noted	DATE
DRAWN BY DA	3/21/16
DRAWING DESCRIPTION GRADING PLAN	
PAGE SHEET 16 OF 16	